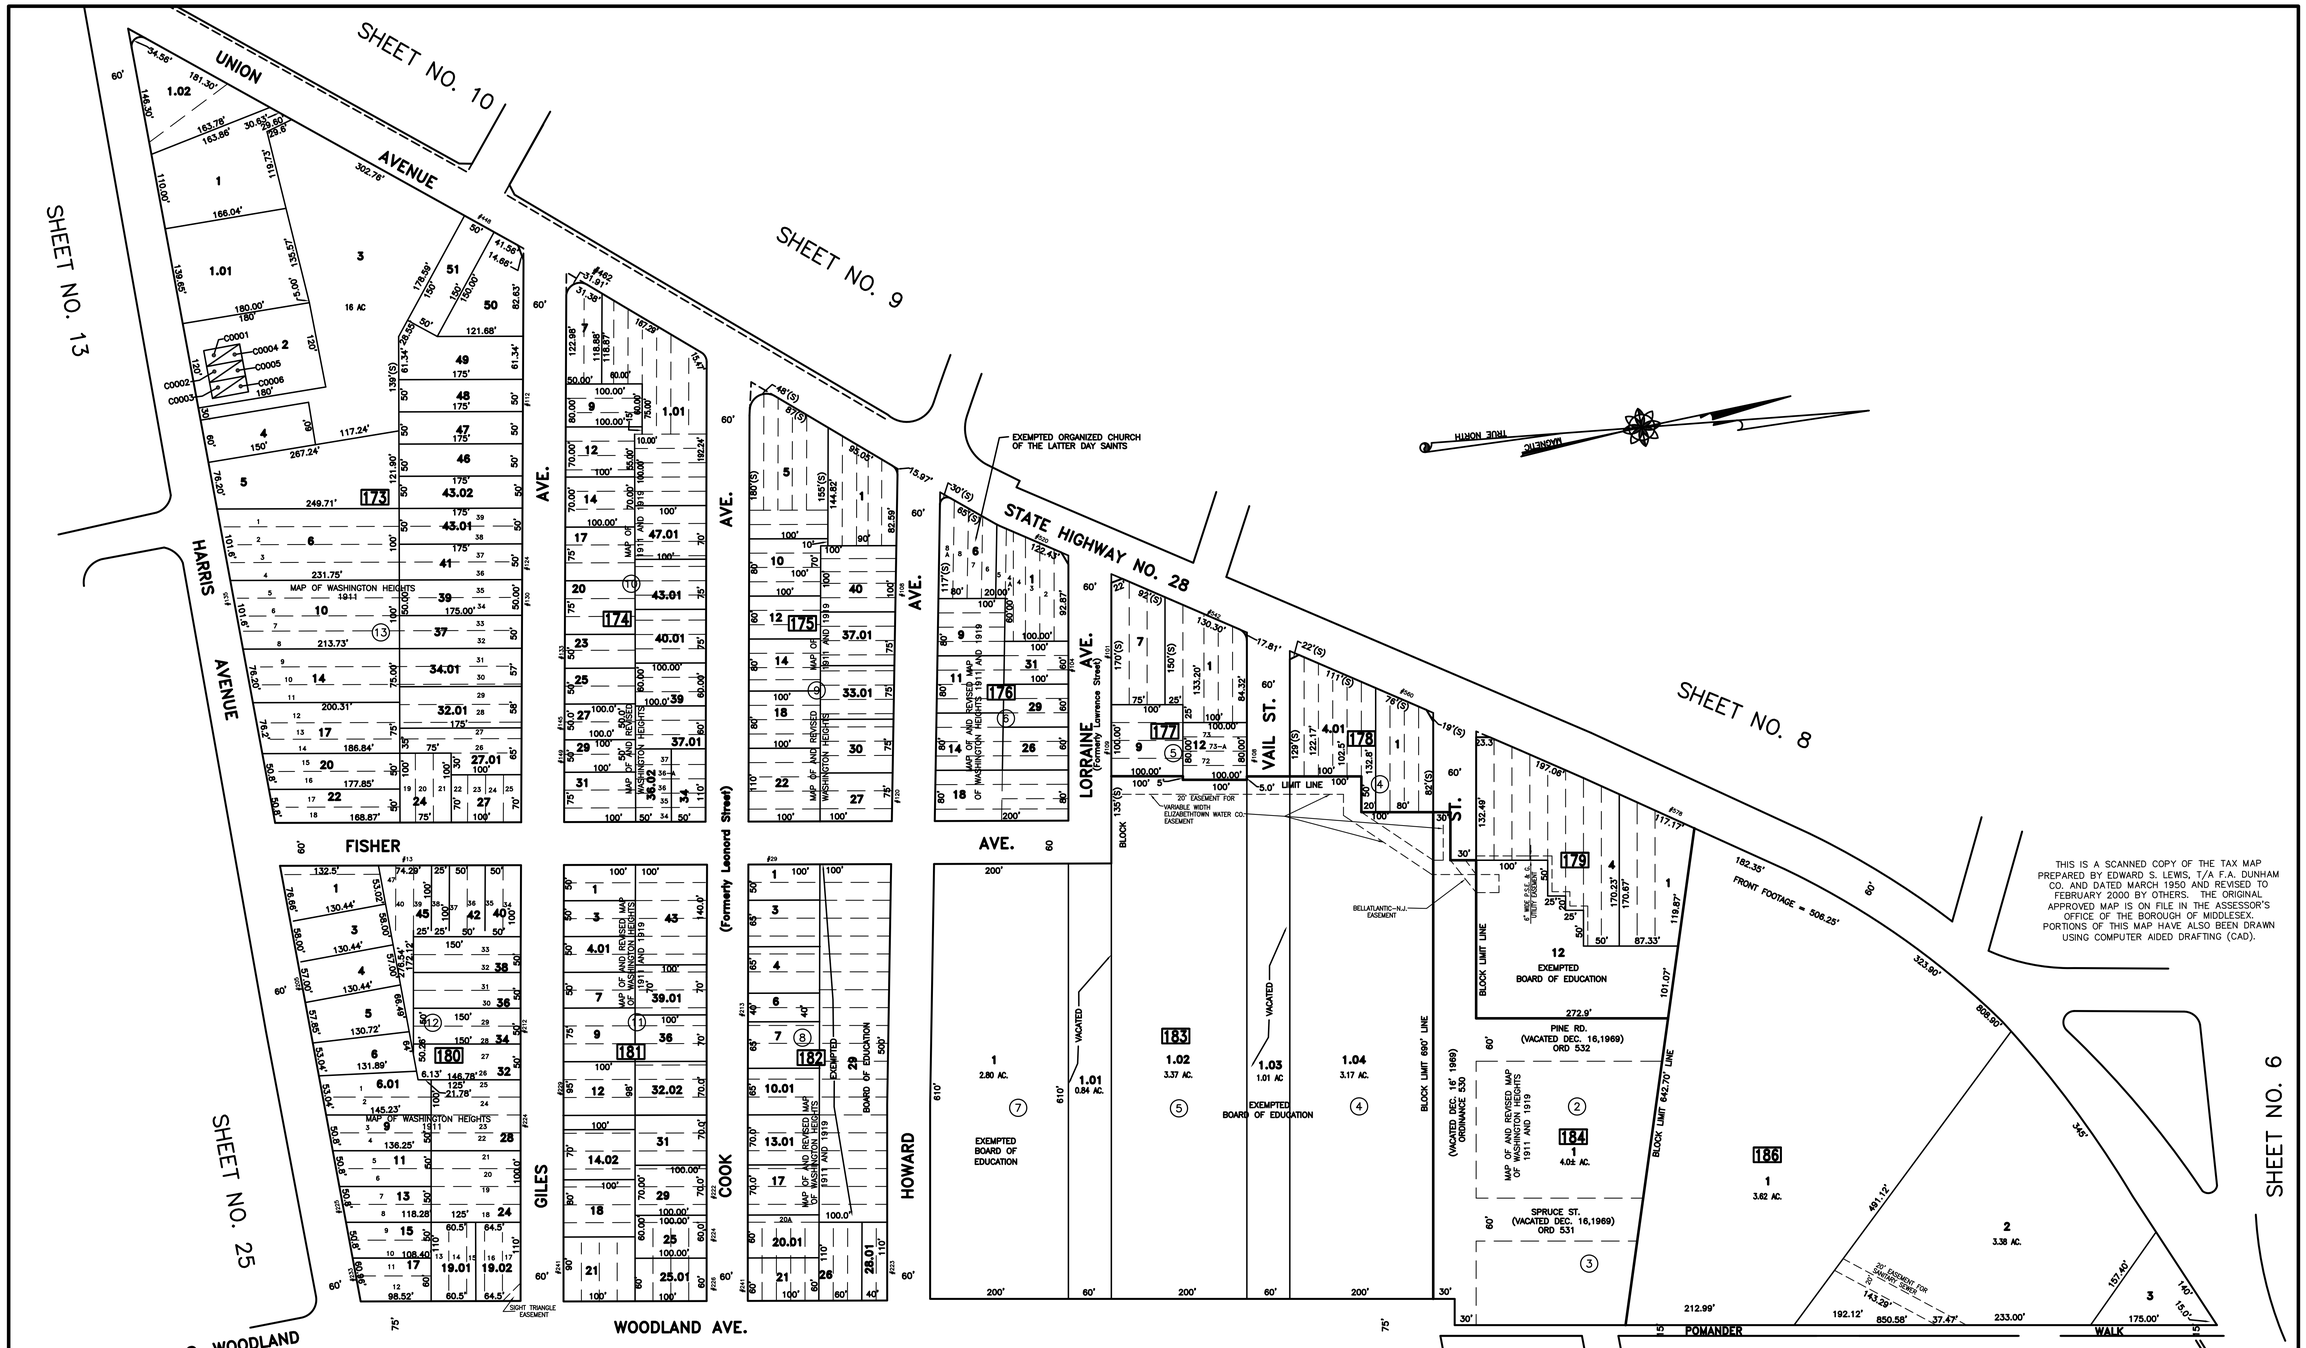

REVISIONS		
DATE	NAME	NO.
DEC. 1, 2011	MASER CONSULTING, PA BY THOMAS J. HERITS, P.E. & L.S.	23762
DEC. 8, 2011	BY THOMAS J. HERITS, P.E. & L.S.	23762
DEC. 30, 2011	BY THOMAS J. HERITS, P.E. & L.S.	23762
FEB. 14, 2012	BY THOMAS J. HERITS, P.E. & L.S.	23762

TAX MAP

BOROUGH OF MIDDLESEX

MIDDLESEX COUNTY, NEW JERSEY

SCALE 1"=100' JULY 2011

THOMAS J. HERITS, P.E., L.S.

MASER CONSULTING PA
331 NEWMAN SPRINGS ROAD, SUITE 203,
RED BANK, N.J. 07701
TO SHOW CONDITIONS AS OF 1-10-2014