REVISIONS		
DATE	NAME	NO.
DEC. 1, 2011	MASER CONSULTING, PA BY THOMAS J. HERITS, P.E. & L.S.	23762

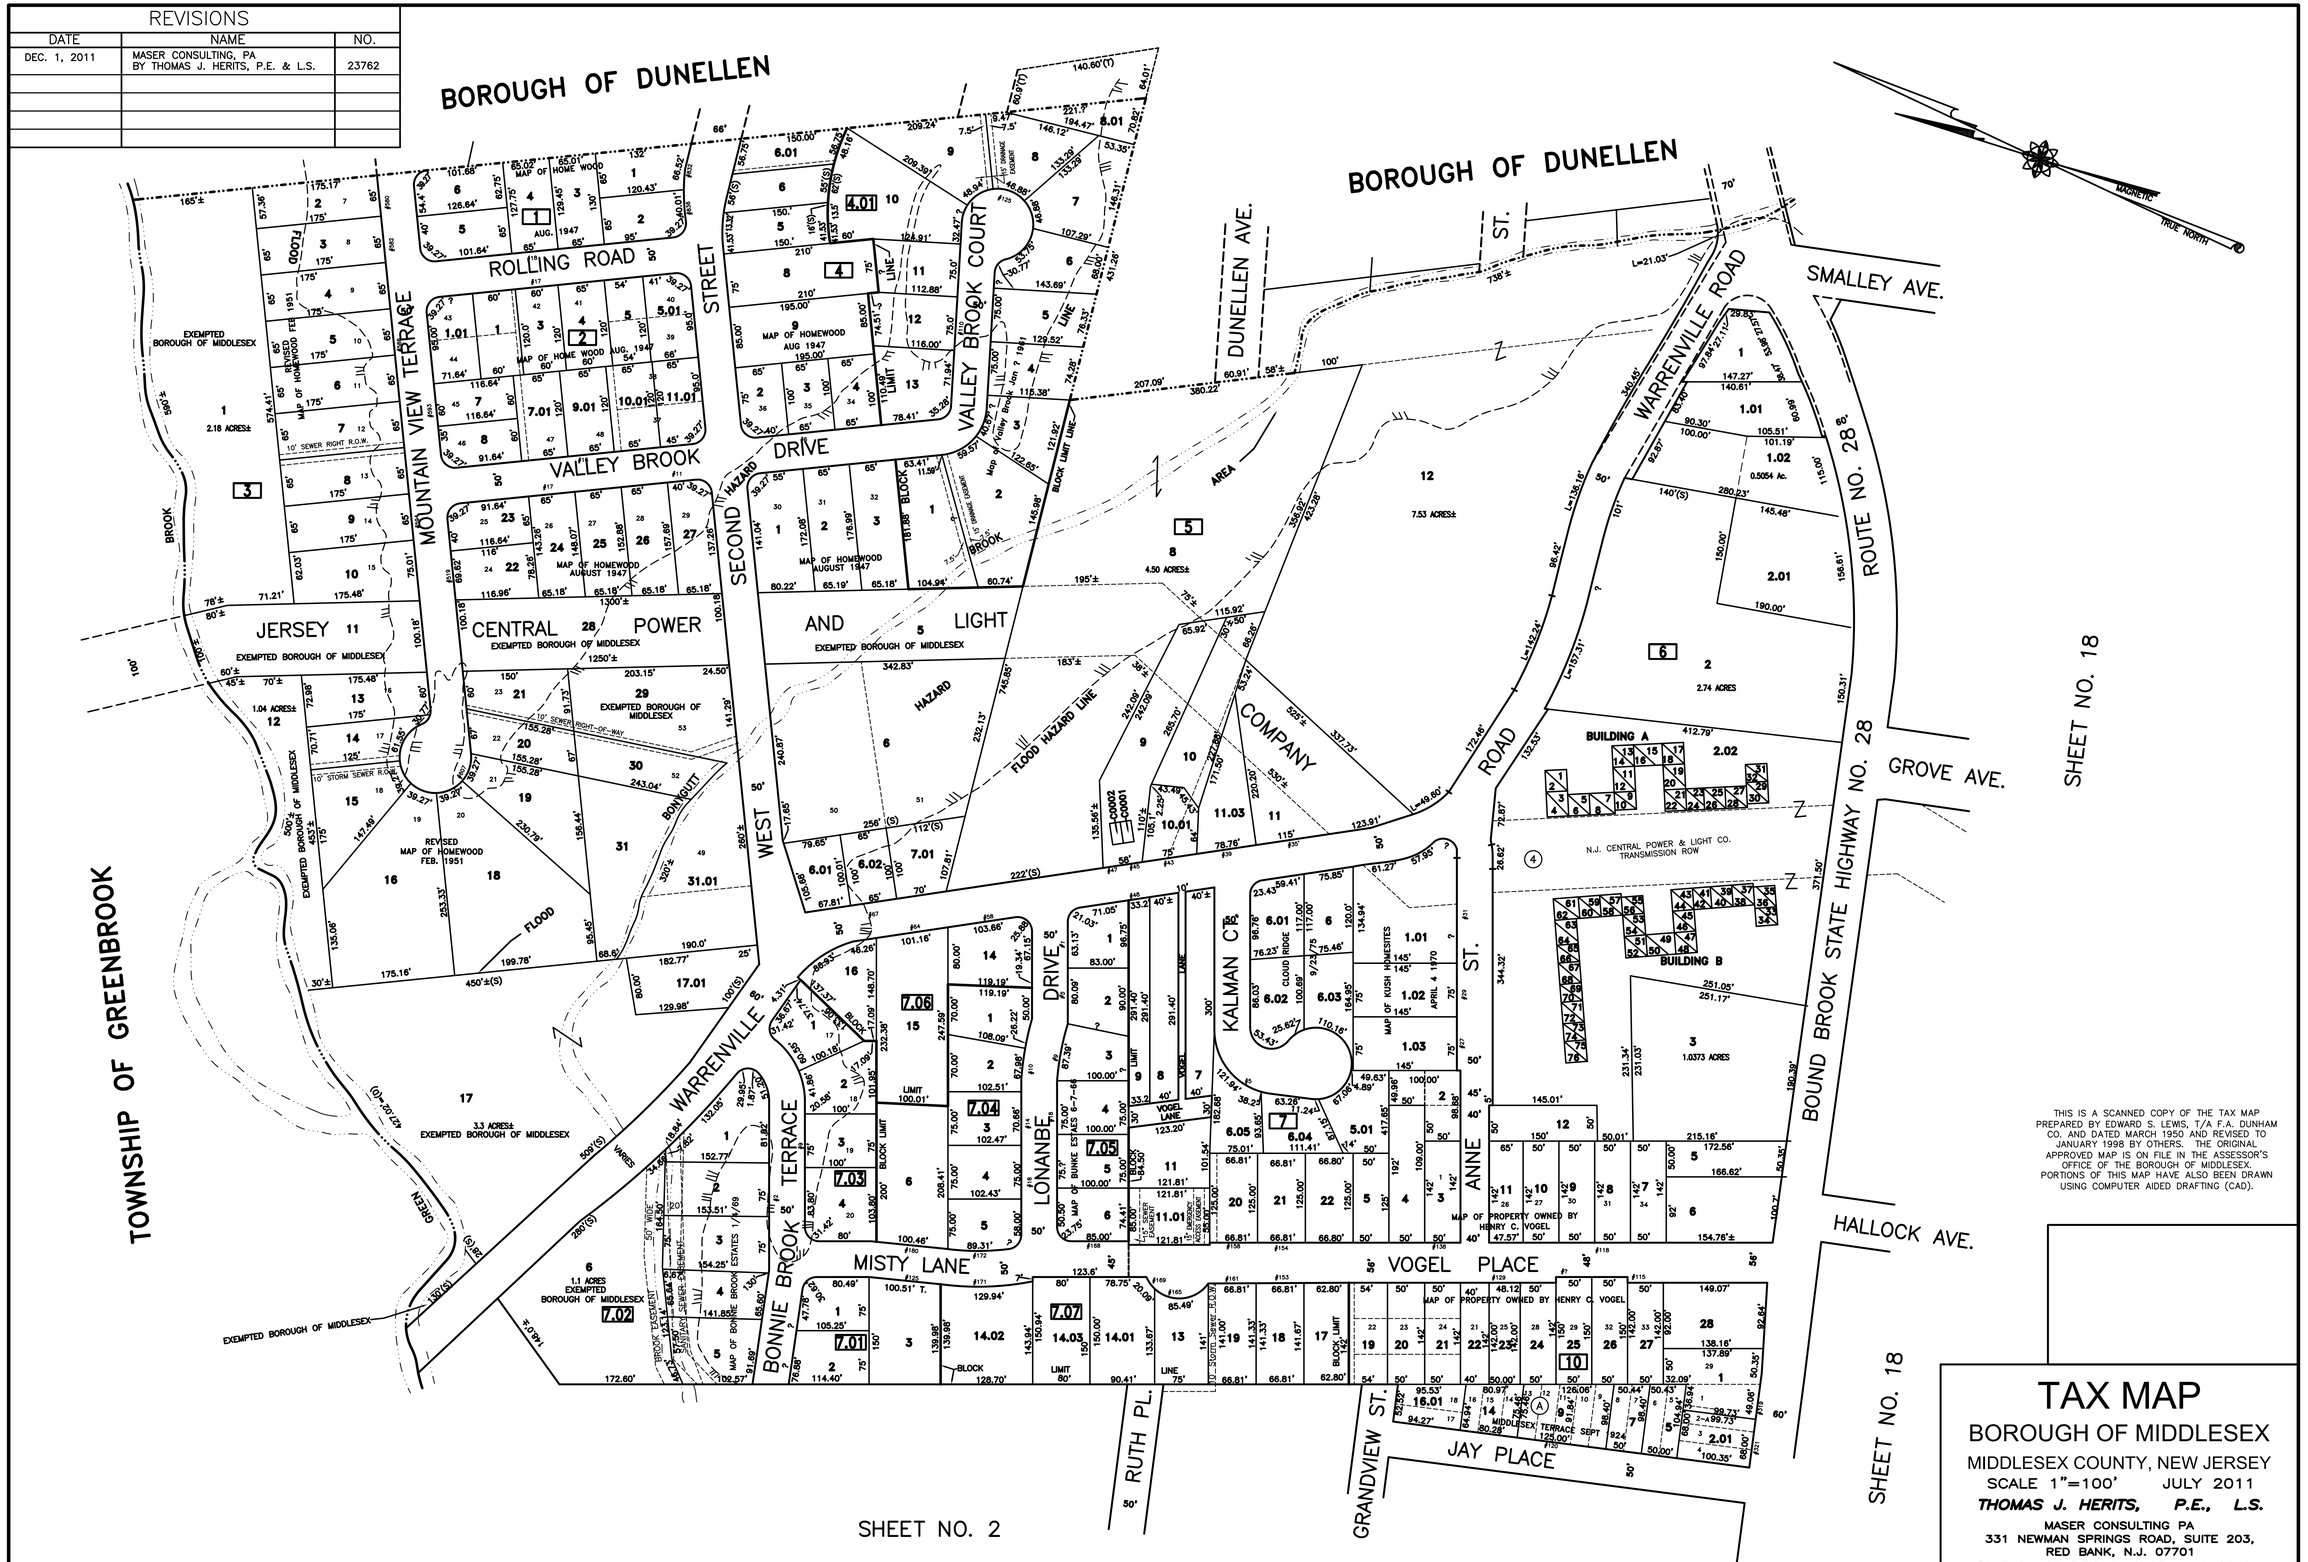

THIS IS A SCANNED COPY OF THE TAX MAP PREPARED BY EDWARD S. LEWIS, T/A F.A. DUNHAM CO. AND DATED MARCH 1950 AND REVISED TO JANUARY 1998 BY OTHERS. THE ORIGINAL APPROVED MAP IS ON FILE IN THE ASSESSOR'S OFFICE OF THE BOROUGH OF MIDDLESEX. PORTIONS OF THIS MAP HAVE ALSO BEEN DRAWN USING COMPUTER AIDED DRAFTING (CAD).

TAX MAP

BOROUGH OF MIDDLESEX

MIDDLESEX COUNTY, NEW JERSEY

SCALE 1"=100' JULY 2011

THOMAS J. HERITS, P.E., L.S.

MASER CONSULTING PA
331 NEWMAN SPRINGS ROAD, SUITE 203,
RED BANK, N.J. 07701
TO SHOW CONDITIONS AS OF 1-10-2014